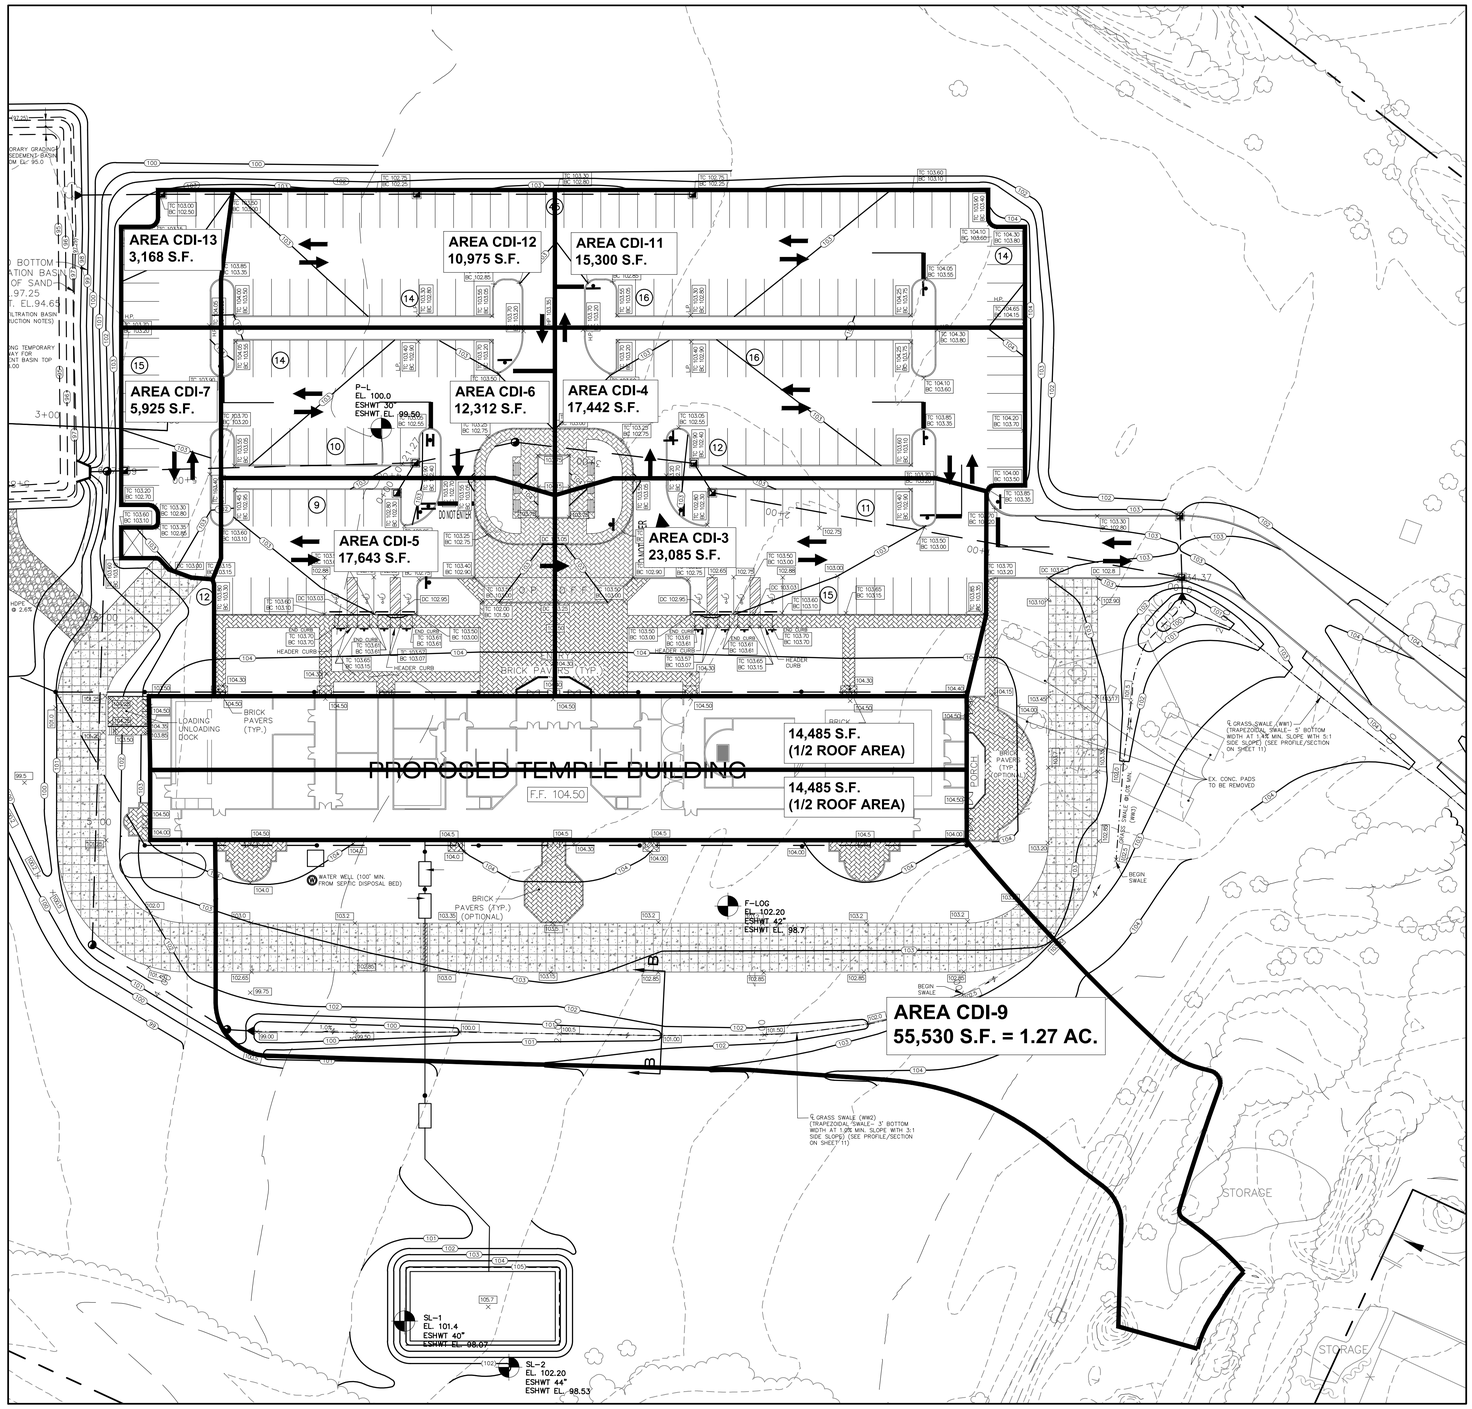

LEGEND

EXISTING FEATURES		PROPOSED FEATURES	
EXIST. TREE LINE		PROP. TREE LINE	
EXIST. SANITARY MANHOLE	S	PROP. SURFACE FLOW DIRECTION	
EXIST. INLET		PROP. LIMIT OF DISTURBANCE	
EXIST. UTILITY POLE		PROP. INLET W/ SEDIMENT BARRIER	
EXIST. FIRE HYDRANT		PROP. SILT FENCE	
EXIST. SPOT ELEVATION	X 114.0	PROP. SPOT ELEVATION	102.00
EXIST. WATER LINE	W	PROP. TOP CURB/GUTTER GRADE	100.00 / 100.00
EXIST. SANITARY SEWER	S	PROP. CONTOUR	
EXIST. STORM SEWER		PROP. SANITARY SEWER MANHOLE	
EXIST. CONTOUR		PROP. SANITARY SEWER	
EXIST. FENCE		PROP. STORM SEWER MANHOLE	
EX. TOP CURB/GUTTER GRADE	TC 113.3 / BC 112.8	PROP. INLET	
		PROP. STORM SEWER	
		PROP. FLARED END SECTION	
		PROP. WATER LINE	
		PROP. WATER VALVE	
		PROP.HYDRANT	
		PROP. UTILITY POLE	

GRAPHIC SCALE

30 0 15 30 60 120

(IN FEET)
1 inch = 30 ft.

NO	DESCRIPTION	DATE	D / C

CREST
Engineering Associates Inc.
Civil & Environmental Engineers
Professional Planners • Surveyors • Landscape Architects
• CERTIFICATE OF AUTHORIZATION NO. 24GA27989300 •
100 RAE DRIVE, MILLSTONE TOWNSHIP, N.J. 08535, PH.(609)448-5550
12 ROBBINS PKWY, AT WATER STREET, TOMS RIVER, N.J. 08753, PH.(732)244-0888
JAYESH S. PATEL, P.E.
PROFESSIONAL ENGINEER NJ LIC. NO. 35306

DATE	9/9/19
SCALE	1"=30'
DRAWN	DG
CHECKED	
SHEET	3 OF 4
POCKET	

LOT 6.03
BLOCK 36.01

FRANKLIN TOWNSHIP
SOMERSET COUNTY, NEW JERSEY

FILE NO. 5817

PROPOSED CATCHMENT MAP (1 of 2)

DWG. NO. 5817-PROPOSED CATCHMENT MAP (1 of 2).DWG

K:\5501-6000\5817\DESIGN PLANS_CIS\5817-Drainage Area\DWG, PROPOSED CATCHMENT MAP (1 of 2)_7/30/2020 2:37:48 PM,
AutoCAD VSP (High Quality Print).pc3