LEGEND

- TRAVERSE LINE, CENTER LINE OR BASELINE (12+00 PI 13+00)
- RIGHT OF WAY LINE
- PROPERTY LINE
- EDGE OF PAVEMENT
- CURB LINE (FACE / D.C. BACK)
- DEPRESSED CURB
- CHAIN FENCE
- WETLAND LINE
- MUNICIPAL BOUNDARY
- TREELINE
- ELECTRICAL MANHOLE
- WATER MANHOLE
- TELEPHONE MANHOLE
- UNMARKED MANHOLE
- SANITARY MANHOLE
- DRAINAGE MANHOLE
- MAJOR CONTOUR
- MINOR CONTOUR
- × G 29.0 SPOT ELEVATION
- × TC 29.0 TOP OF CURB ELEV.
- × BC 29.0 BOTTOM OF CURB ELEV.
- CATV U/G CABLE TV LINE
- FO FO U/G FIBER OPTIC LINE
- T U/G TELEPHONE LINE
- E E U/G ELECTRIC LINE
- OHW OHW OVERHEAD WIRE
- W W WATER MAIN
- G G GAS MAIN
- S S SAN. SEWER LATERAL
- SAN. SEWER MAIN
- STORM PIPE
- W-1 WETLAND MARKER
- TREE
- ROADWAY SIGNS
- TRAFFIC FLOW
- MAILBOX
- TRAFFIC SIGNAL POLE
- POLE MOUNTED LIGHT
- UTILITY POLE
- GUY WIRE
- TRANSFORMER
- FDC FIRE DEPT. CONNECTION
- FIRE HYDRANT
- WV WATER VALVE
- GV GAS VALVE
- CO SANITARY CLEANOUT
- CONCRETE MONUMENT
- CAPPED REBAR/IRON PIPE
- STORM INLET TYPE 'A'
- STORM INLET TYPE 'B'
- STM. DBL. INLET TYPE 'B'
- STORM INLET TYPE 'E'
- STM. DBL. INLET TYPE 'E'
- FLARED END SECTION
- HEADWALL

ABBREVIATIONS

D.C. = DEPRESSED CURB	FF = FINISH FLOOR	MHWL = MEAN HIGH WATERLINE
BC = BOTTOM OF CURB	UV = UNKNOWN VALVE	MLWL = MEAN LOW WATERLINE
TC = TOP OF CURB	MH = MANHOLE	TW = TOP OF WALL
BOL = BOLLARD	DEP. = DEPRESSED	BW = BOTTOM WALL
GRT = GRATE	CL = CENTERLINE	
MB = MAILBOX	PM = PARKING METER	

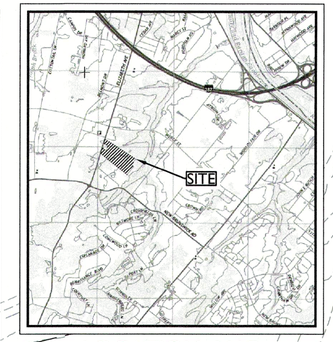

LOCATION MAP
N.T.S.

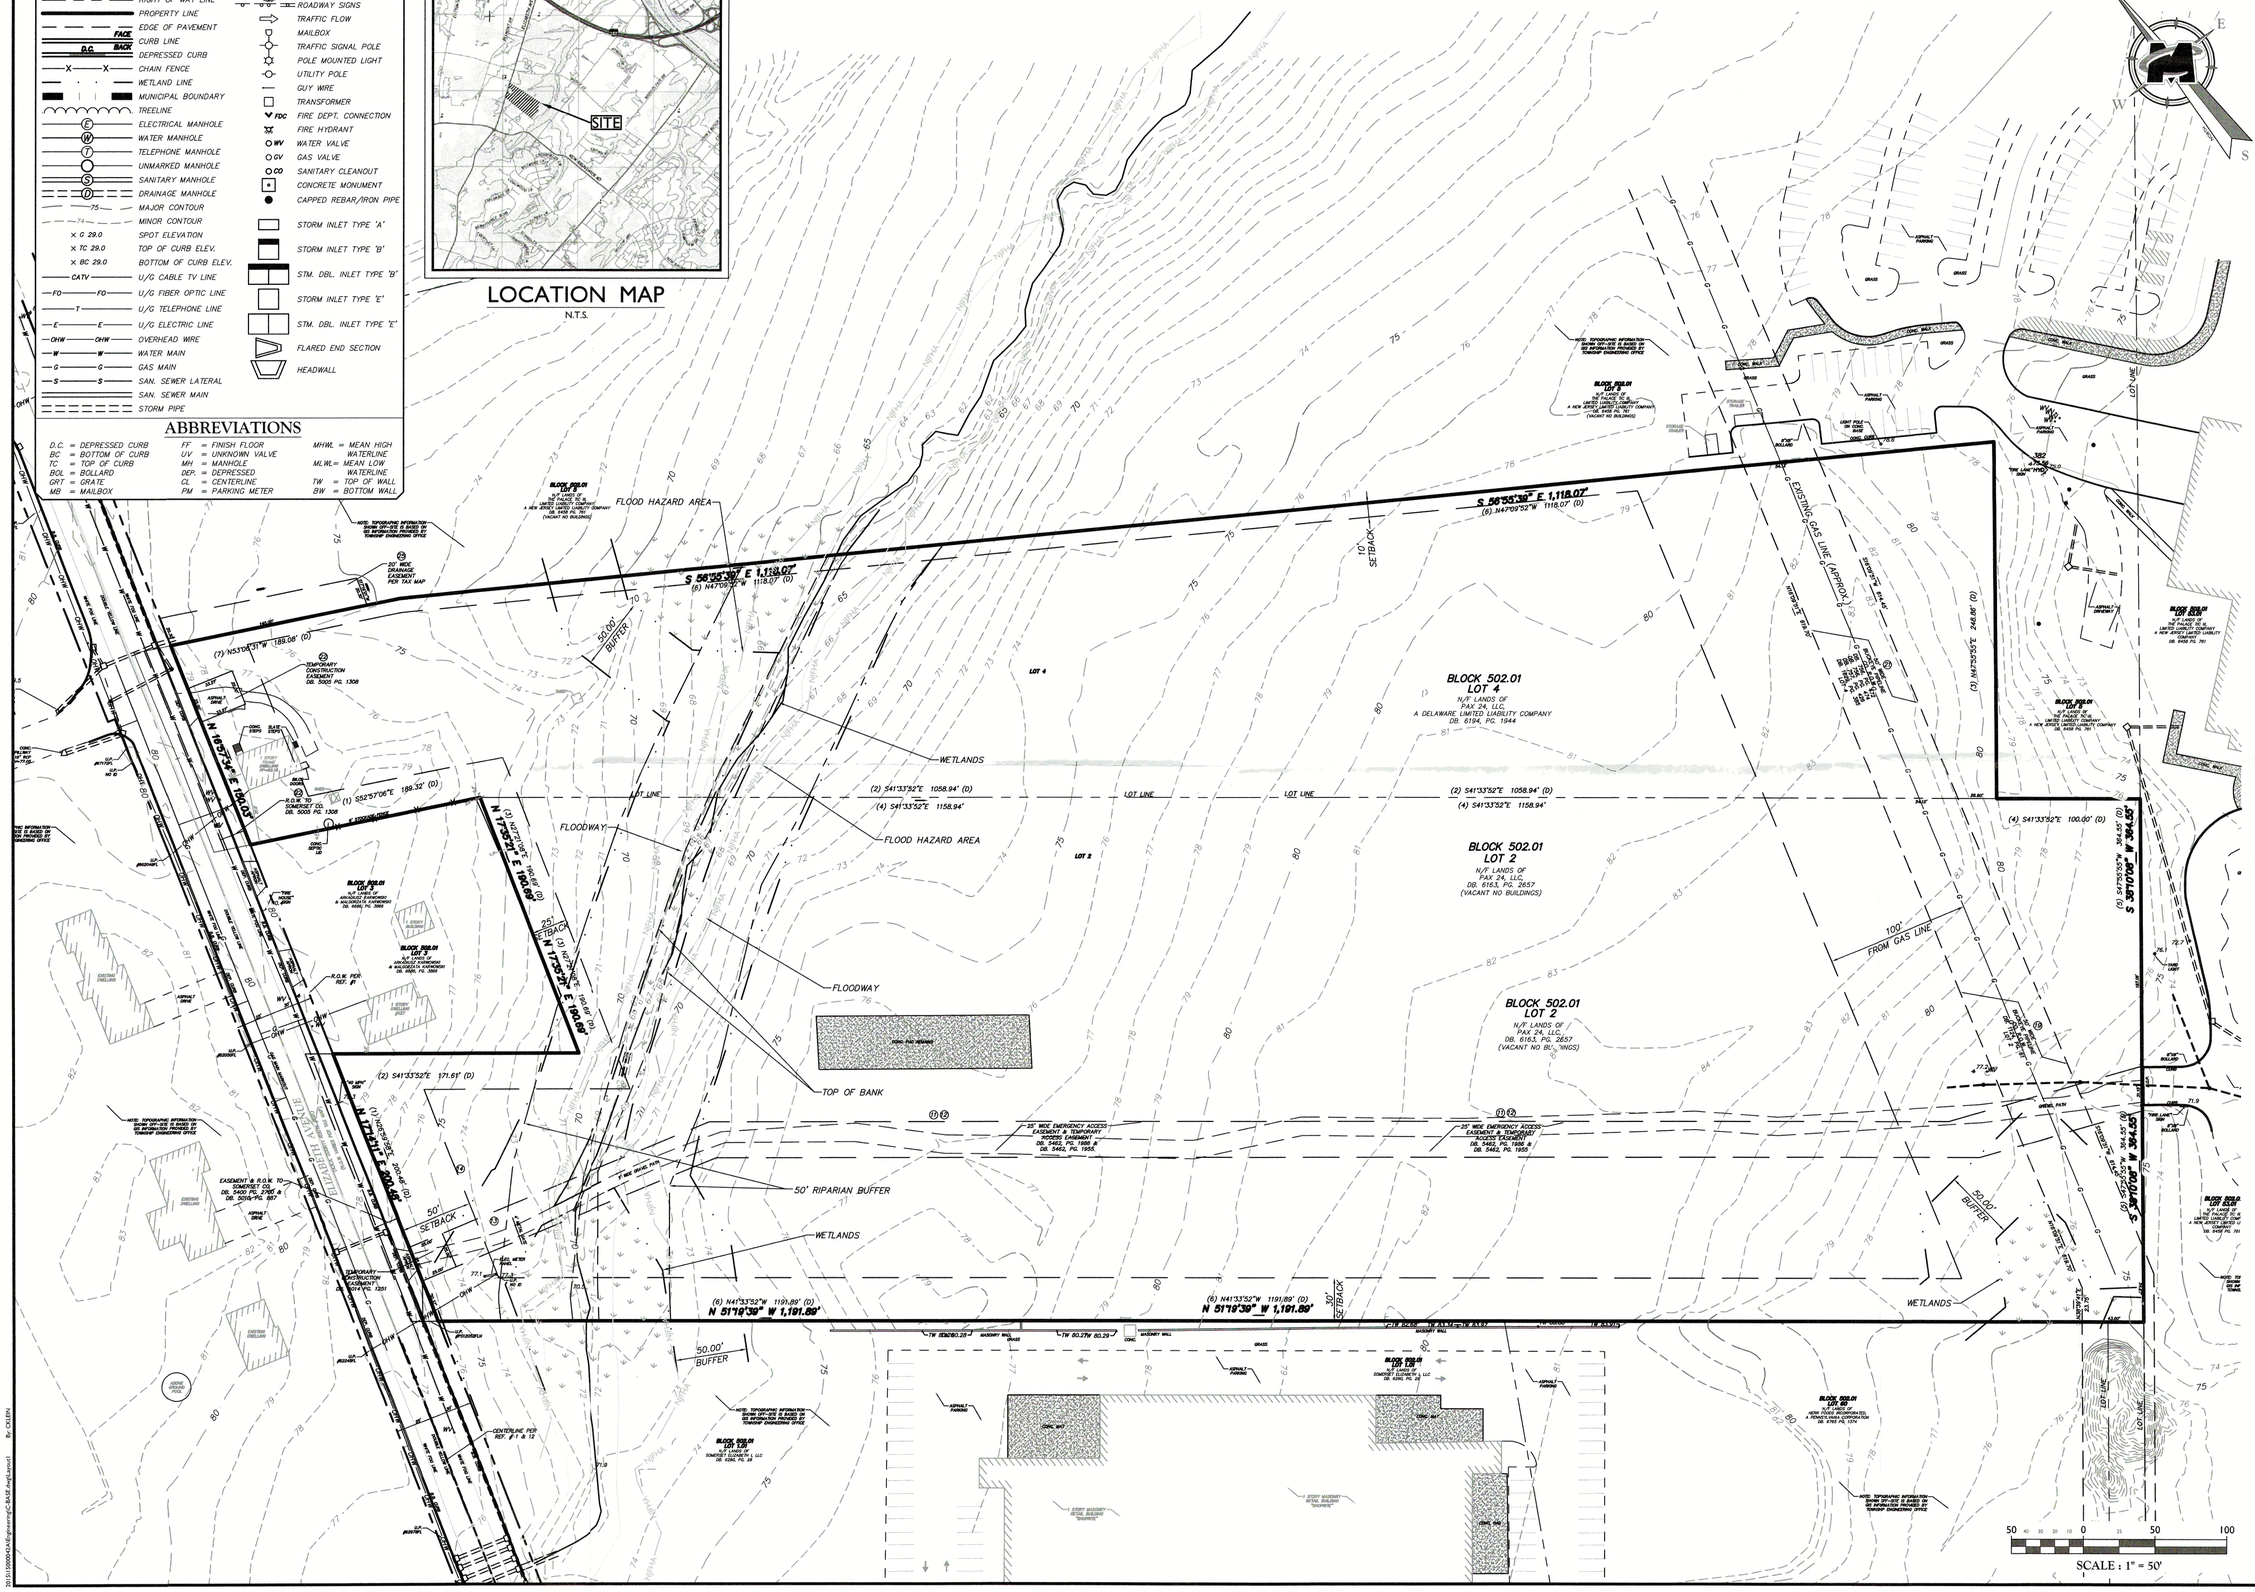

MASER CONSULTING P.A.

Customer Loyalty through Client Satisfaction
www.maserconsulting.com
Engineers ■ Planners ■ Surveyors
Landscape Architects ■ Environmental Scientists

Office Locations:
- Red Bank, NJ
- Clinton, NJ
- Hamilton, NJ
- Marmora, NJ
- Mt. Arlington, NJ
- Mt. Laurel, NJ
- Sterling, VA
- Norfolk, VA
- Albuquerque, NM
- Albany, NY
- Chestnut Ridge, NY
- New Windsor, NY
- Hawthorne, NY
- Lehigh Valley, PA
- Exton, PA
- Philadelphia, PA
- Tampa, FL
- Miami, FL
- Columbia, MD

State of N.J. Certificate of Authorization: 24GA27986500

Copyright © 2017 Maser Consulting P.A. All Rights Reserved. This drawing and all the information contained herein is authorized for use only by the party for whom the services were contracted or to whom it is certified. This drawing may not be copied, reused, disclosed, distributed or relied upon for any other purpose without the express written consent of Maser Consulting, P.A.

811 Know what's below. Call before you dig.

PROTECT YOURSELF
ALL STATES REQUIRE NOTIFICATION OF EXCAVATORS, DESIGNERS, OR ANY PERSON PREPARING TO DISTURB THE EARTH'S SURFACE ANYWHERE IN ANY STATE
STATE REQUIRED FILE NUMBER
FOR STATE SPECIFIC DIRECT PHONE NUMBERS VISIT: WWW.CALL811.COM

REV	DATE	DRAWN BY	DESCRIPTION
1	11/20/17	CJK	REVISED FOR UPDATED WETLAND BOUNDARIES

11-20-2017
JEFFREY D. BUNCE
NEW JERSEY PROFESSIONAL
LAND SURVEYOR - LICENSE NUMBER: GS41045

BOUNDARY AND TOPOGRAPHIC SURVEY

FOR

PAX 24, LLC

BLOCK 502.01
LOT LINE 2 & 4
425 & 429 ELIZABETH AVE.

FRANKLIN TOWNSHIP
SOMERSET COUNTY
NEW JERSEY

RED BANK OFFICE
Corporate Headquarters
331 Newman Springs Road
Suite 203
Red Bank, NJ 07701
Phone: 732.383.1950
Fax: 732.383.1984

SCALE:	DATE:	DRAWN BY:	CHECKED BY:
AS SHOWN	7/29/15	R.A.O.	J.D.B.

PROJECT NUMBER: 15000042A
DRAWING NAME: C-BASE

SHEET TITLE: BOUNDARY AND TOPOGRAPHIC SURVEY

SHEET NUMBER: 1 of 1

20151500042A\15ExpressPC\BASE.dwg Layout: By: CWLEN